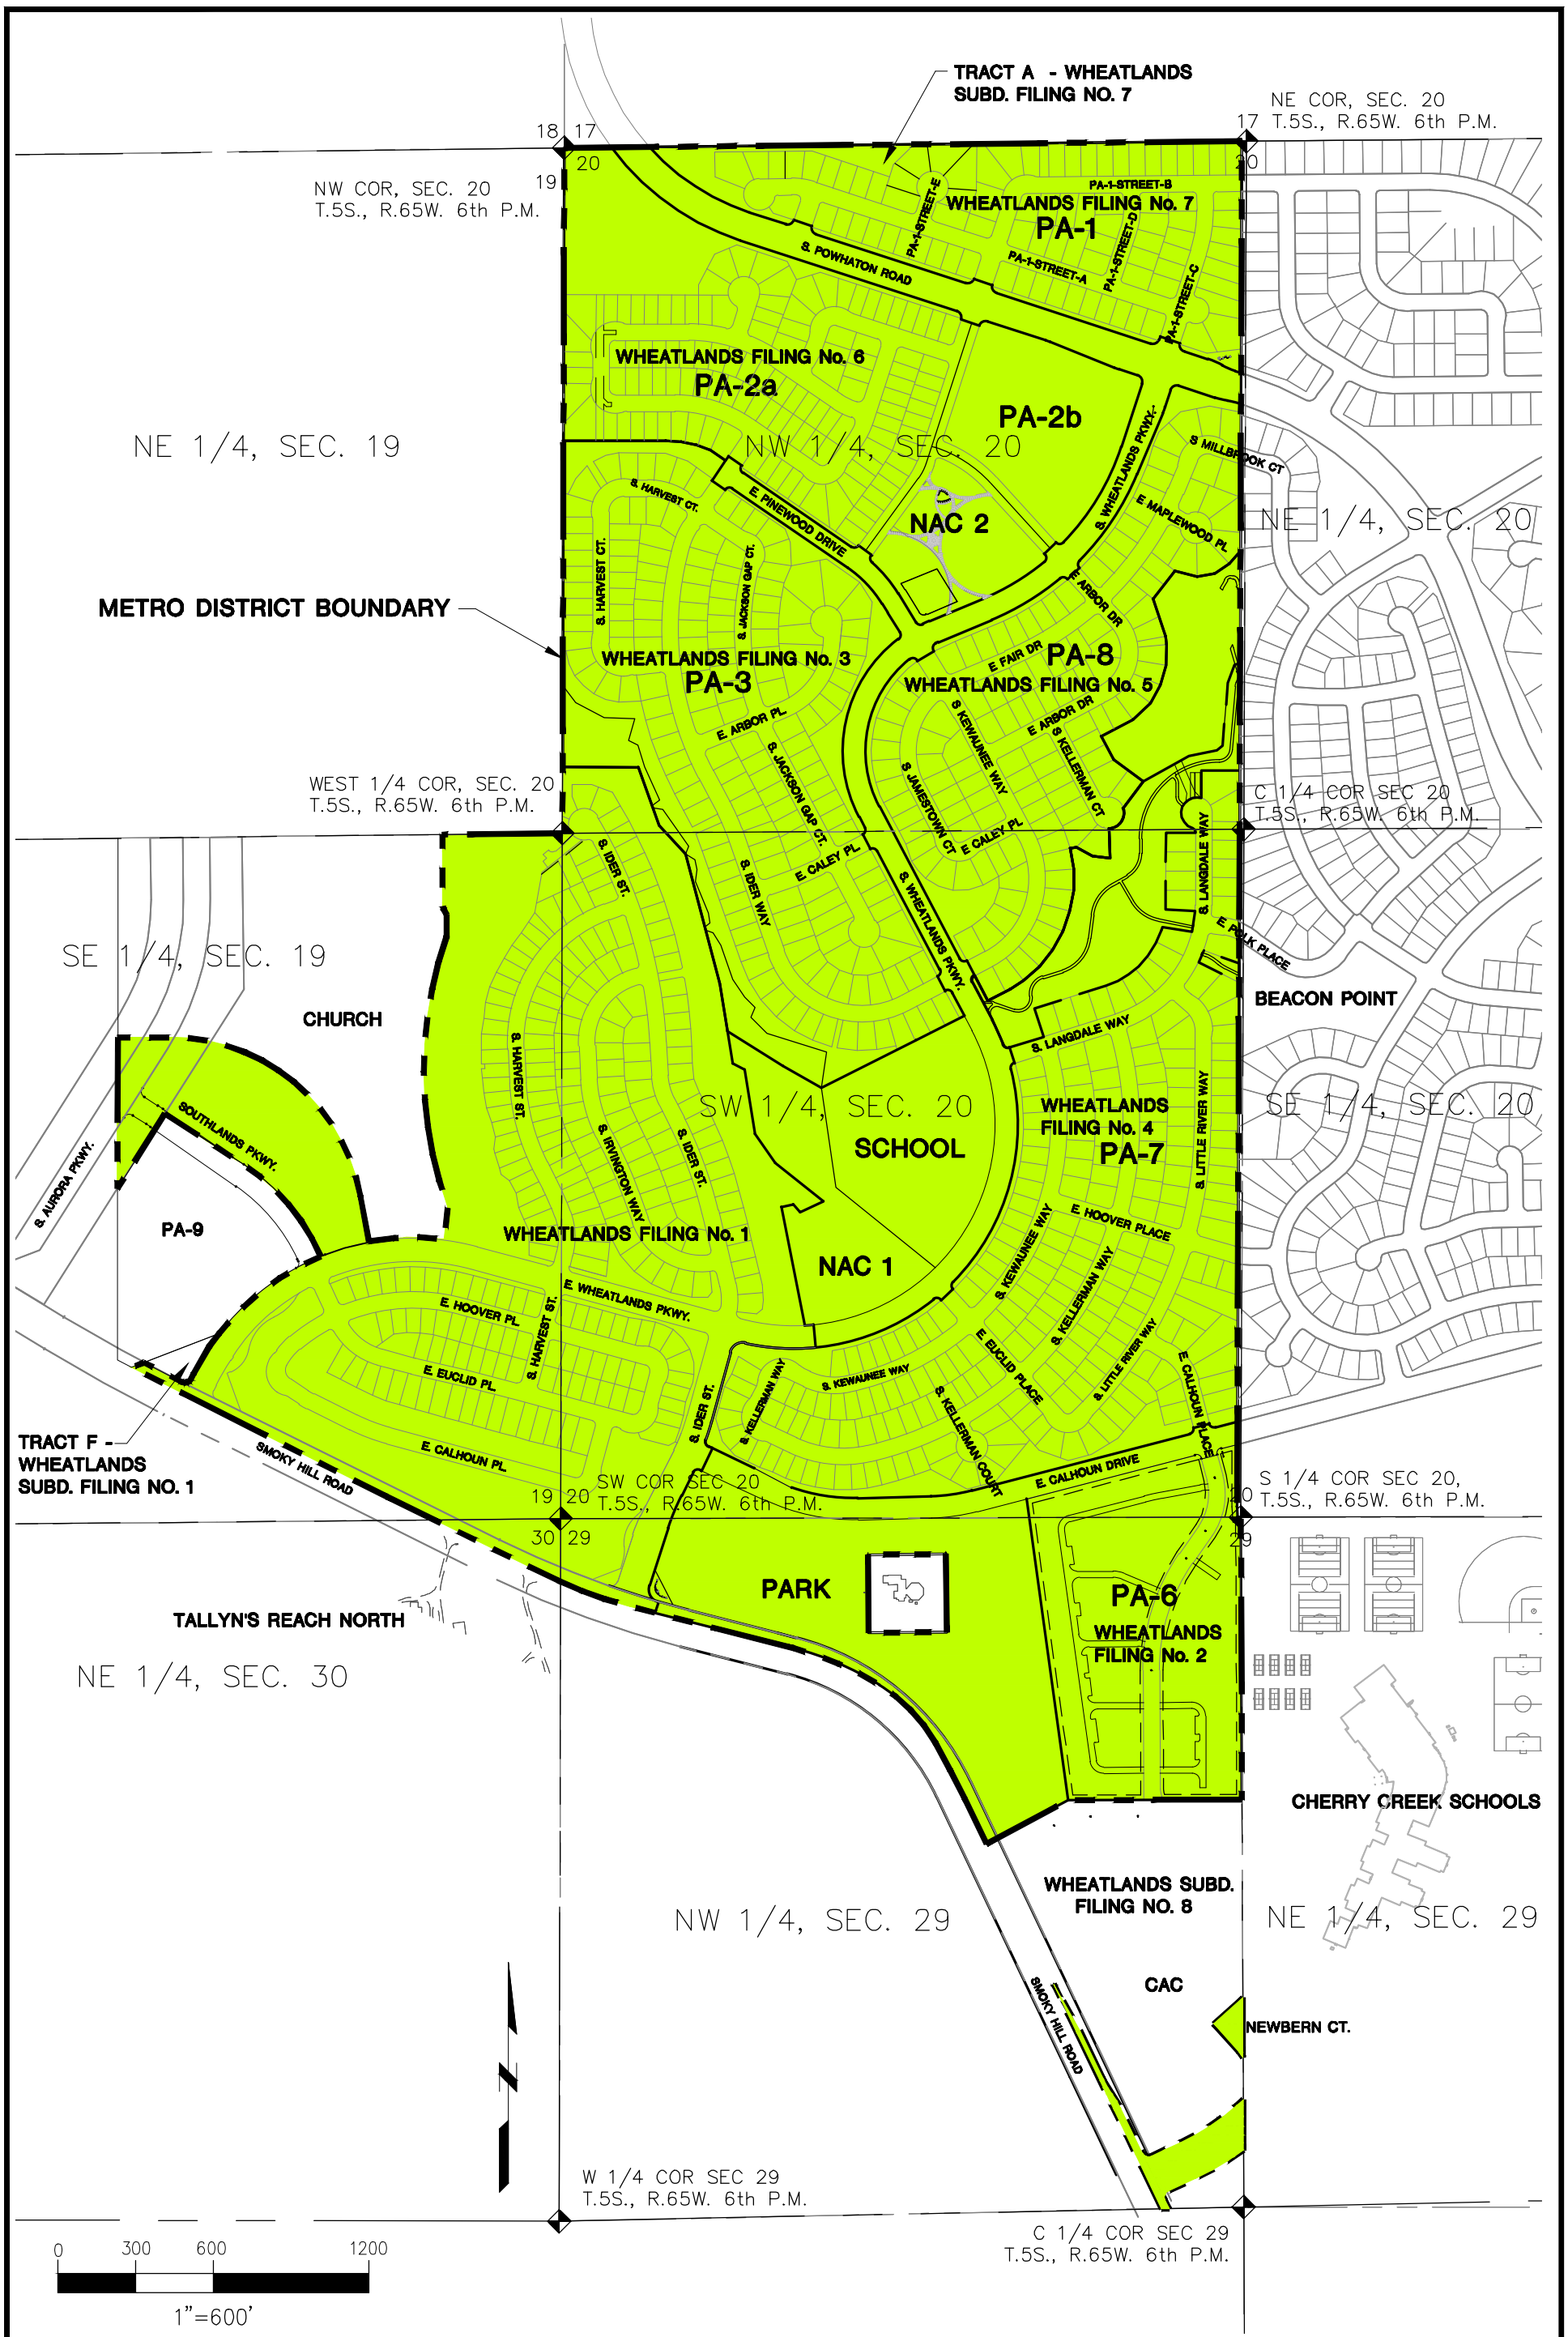


[lthomas] [G:\Projects\2495.E0-Wheatlands Metro Dist Mapping\Documents\Cad\Exhibits\2495-METRO-DISTRICT-MAP-090211.dwg] [Dec 23, 2016 - 7:45am]

| SHEET | | |
|---|---|---|
| 1 | WHEATLANDS METRO DISTRICT, LGID #65033<br>**METRO DISTRICT MAP**<br>AURORA, COLORADO | VISION LAND CONSULTANTS, INC.<br>CIVIL ENGINEERS<br>CONSTRUCTION MANAGERS<br>603 PARK POINT DRIVE, SUITE 100<br>GOLDEN, CO 80401<br>PHONE:(303)674-7355 FAX:(303)674-3263 |

| DATE | NO. | REVISIONS | BY |
|---|---|---|---|
| . | | | |

DATE 12/23/16 DRAWN BY SM
JOB NO. 2495.E0 CHECKED BY SM
DO NOT SCALE, USE DIMENSION ONLY