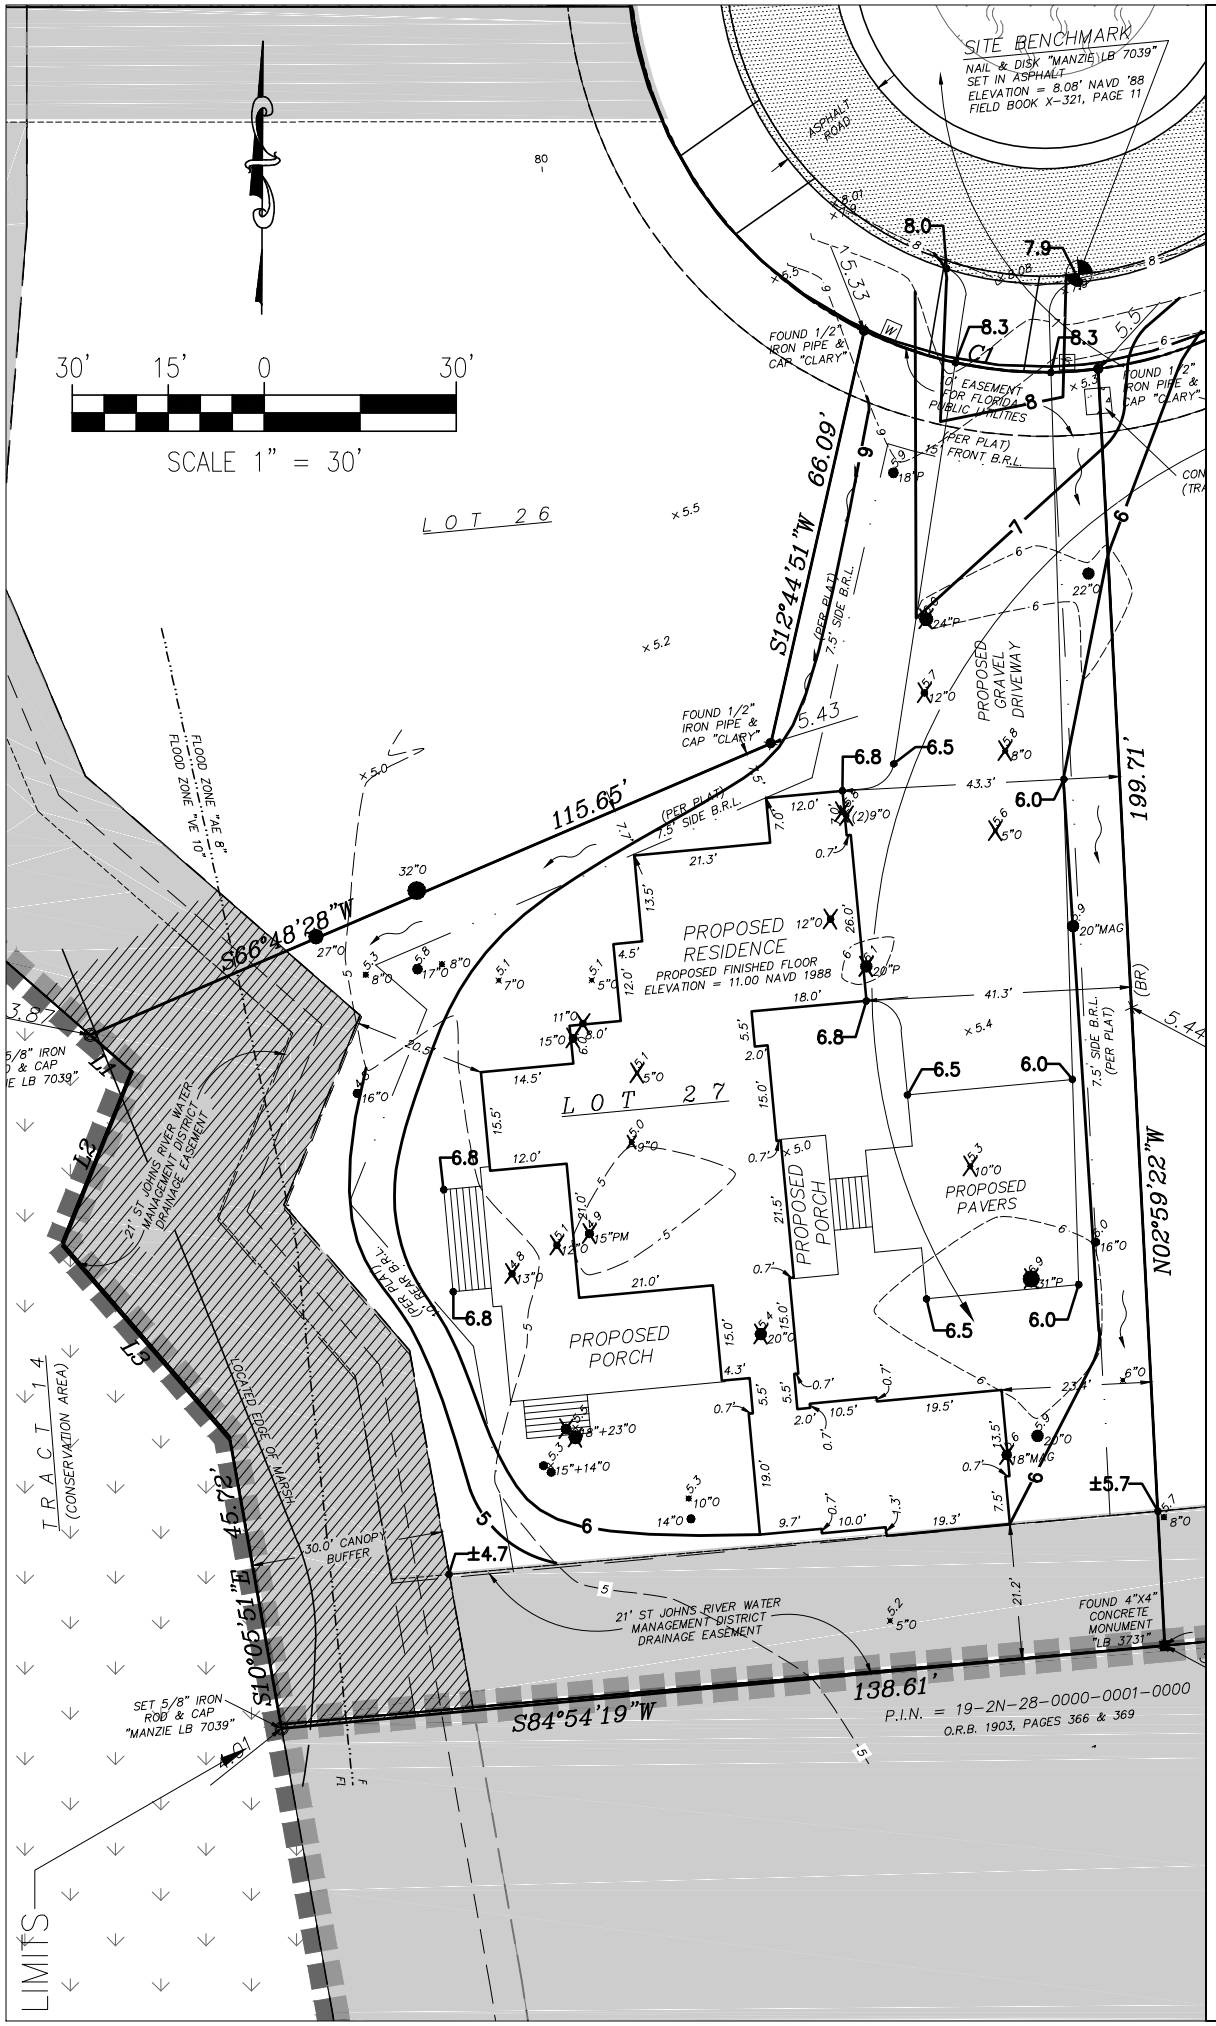

RS&H

RS&H, Inc.
10748 Deerwood Park Blvd. South
Jacksonville, Florida 32256-0597
904-256-2500 Fax 904-256-2503
www.rsandh.com
FL Cert. Nos. AAC001886 * IB26000956 * 5620 * LCC000210 * GB238

THE RANGE AT CRANE ISLAND, LLC
4001 CENTURION WAY
FERNANDINA BEACH, FL 32034

CRANE ISLAND SUBDIVISION
FERNANDINA BEACH, FL 32034

CONSULTANTS

REVISIONS

NO.	DESCRIPTION	DATE

DATE ISSUED: 11/7/2018
REVIEWED BY: MAC
DRAWN BY: MAC
DESIGNED BY: MAC

AEP PROJECT NUMBER
501-0223-000

©2018 RS&H, INC.

SHEET TITLE

LOT 27 GRADING EXHIBIT

SHEET NUMBER

EXHIBIT

Drawing: U:\P\5010223000 The Range At Crane Island\C\Exhibits\Individual Lots\Lot 27 Grading Exhibit.dwg Plotted on: 11/7/2018 4:59 PM Plotted by: Smith, Cody