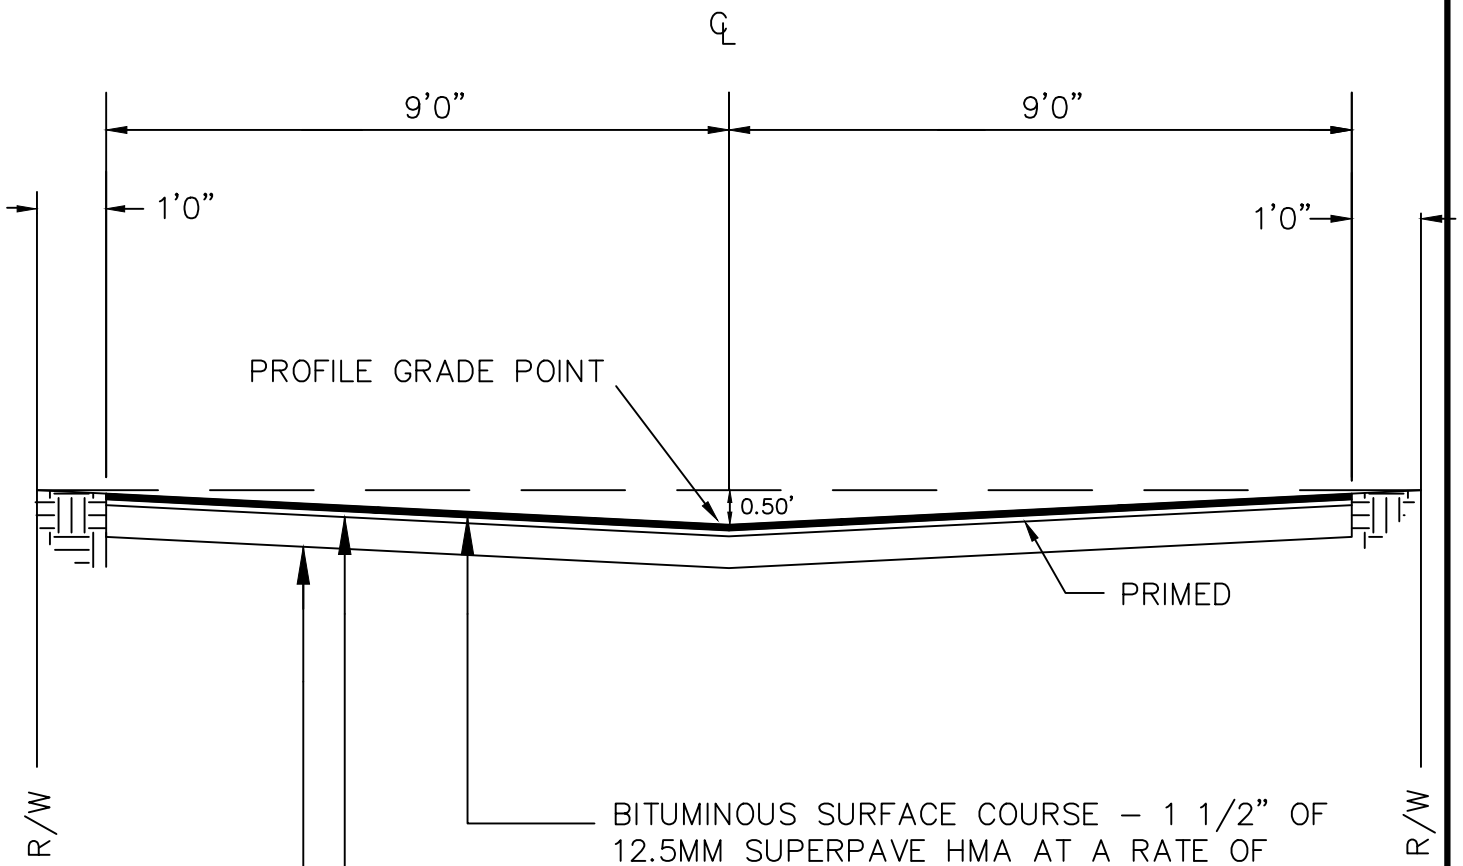

BITUMINOUS SURFACE COURSE – 1 1/2" OF 12.5MM SUPERPAVE HMA AT A RATE OF SPREAD OF 165 POUNDS PER SQUARE YARD

BITUMINOUS PRIME COAT

SOIL CEMENT BASE – 6" MIN THICKNESS 7% MINI CEMENT. SOIL TEST REQUIRED.
8" GRADED AGGREGRATE BASE OR OR 12" SAND CLAY BASE MAY BE USED IN PLACE OF SOIL CEMENT.

CITY OF CORDELE, GEORGIA - STANDARD DETAIL

18' PAVED ALLEY – INVERTED CROWN

DETAIL NO:

P–002

DATE: OCT 2018